


A-101 PLAN — ROOFSCAPE + GROUND

Arrows point uphill. Marble carpet = tilted planes, no steps.

228 m (ramp west edge → production wing east facade)

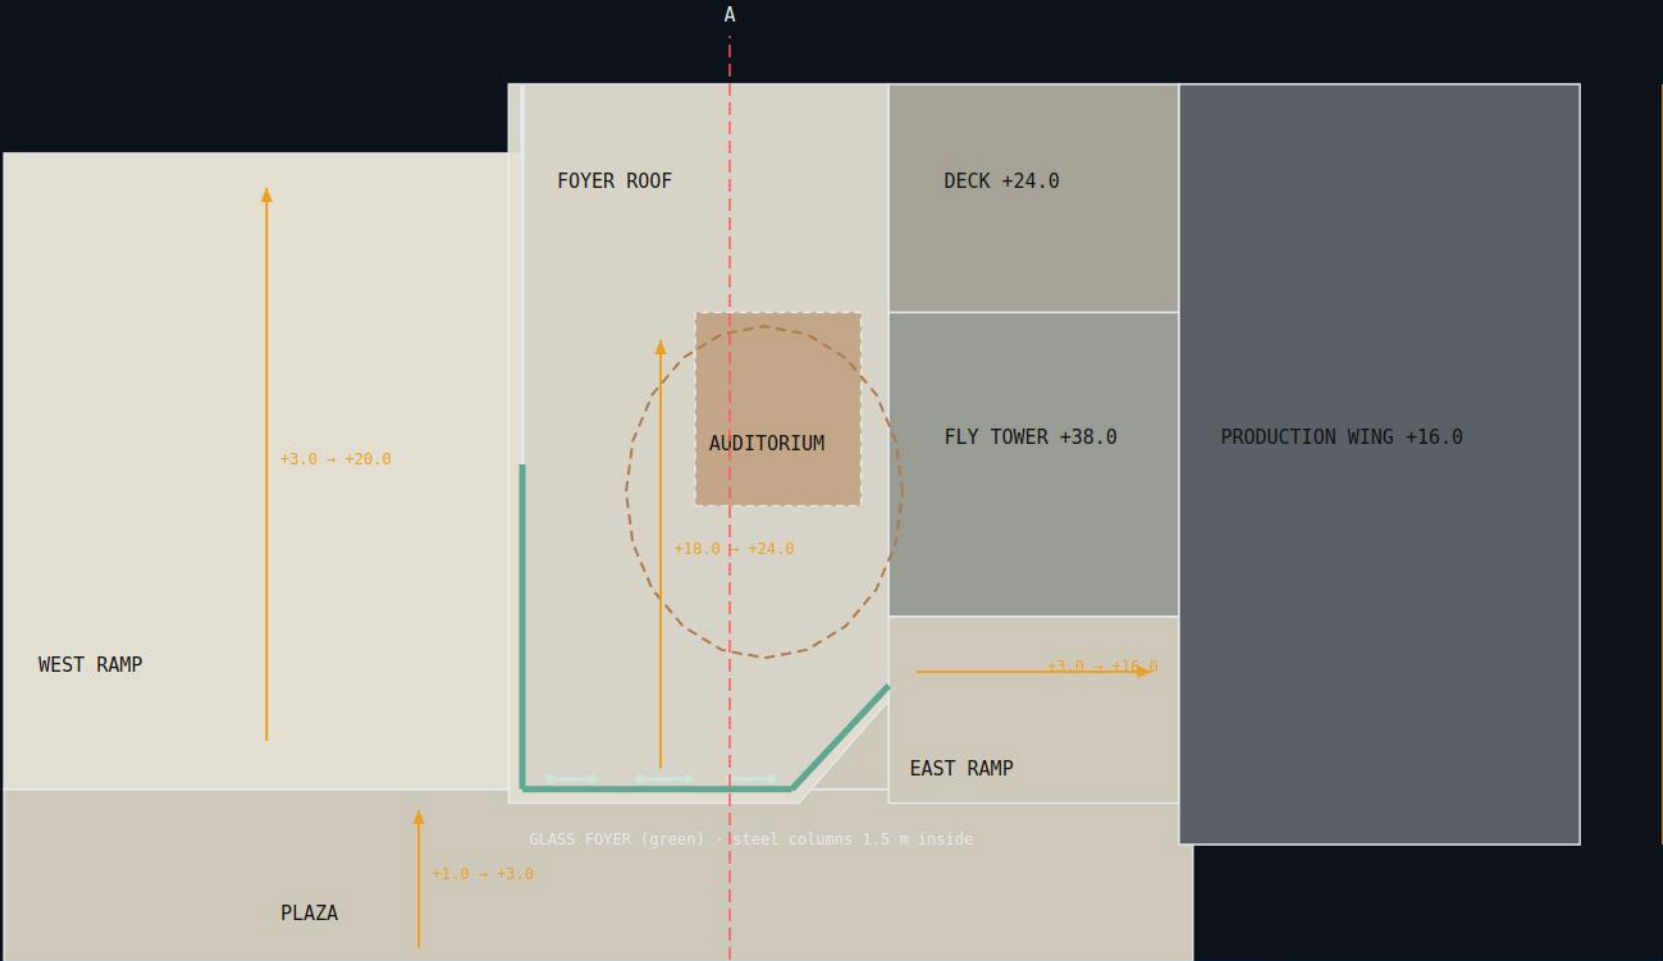


OSLOFJORD ±0

OSLO OPERA HOUSE · rev D
A-101 · PLAN — ROOFSCAPE + GROUND
Grid, levels in m · ±0 = Oslofjord
Approximate, scaled from site photos 2026-10-20

A-201 SOUTH ELEVATION (from the fjord)


Vertical scale x2 for legibility.

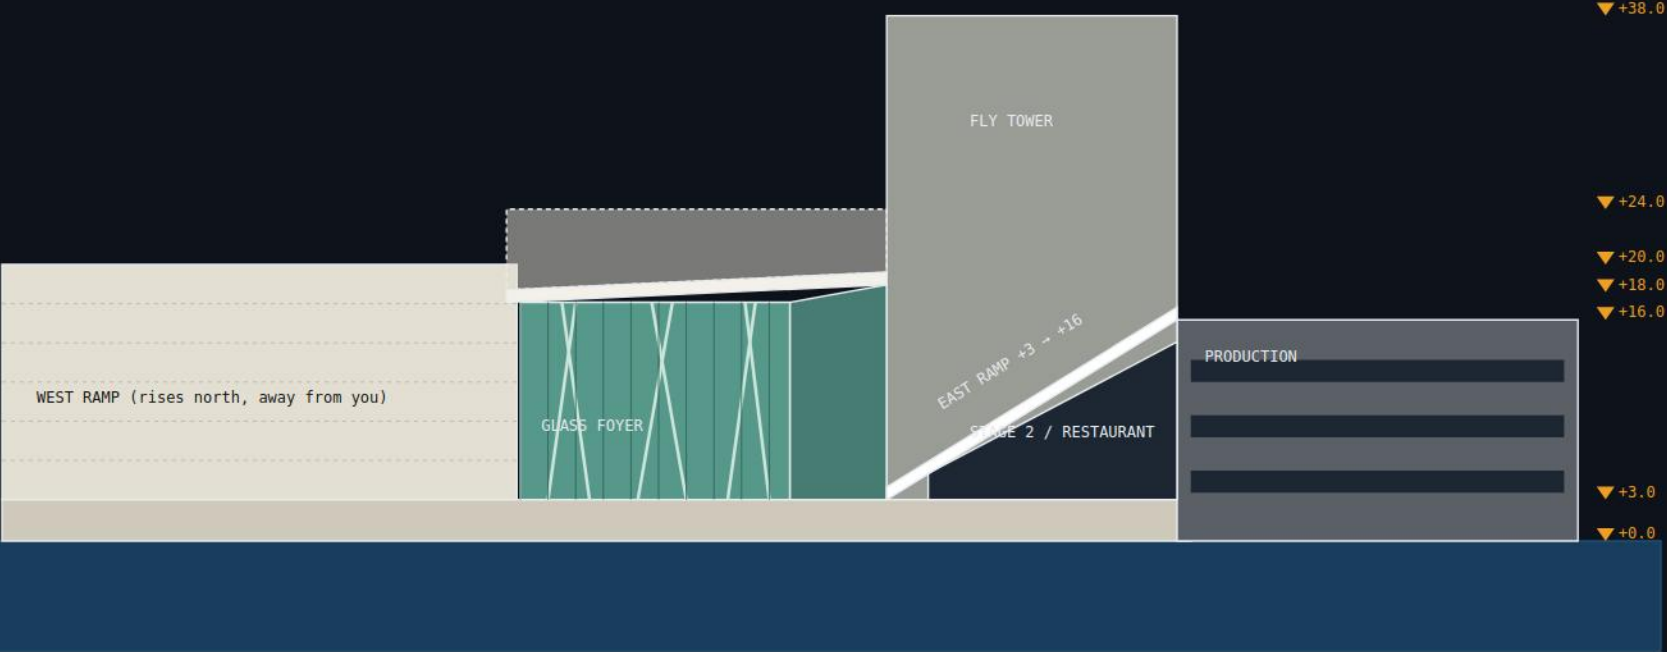

OSLO OPERA HOUSE · rev D
A-201 · SOUTH ELEVATION (from the fjord)
Grid, levels in m · ±0 = 0slofjord
Approximate, scaled from site photos 2026-10-20

A-202 WEST ELEVATION – RAMP PROFILE


Looking east. South (fjord) on the right. Vertical scale x2.

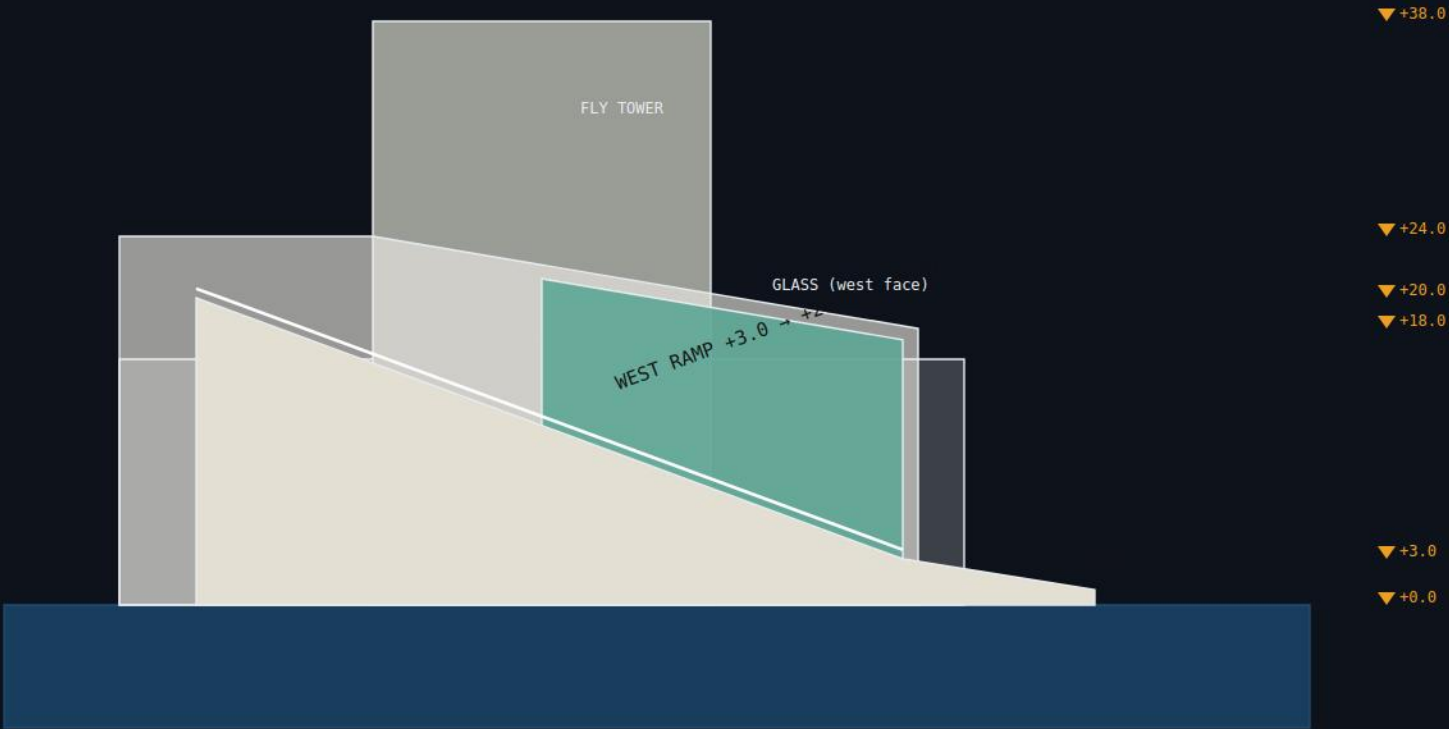

OSLO OPERA HOUSE · rev D
A-202 · WEST ELEVATION – RAMP PROFILE
Grid, levels in m · ±0 = 0slofjord
Approximate, scaled from site photos 2026-10-20

A-301 SECTION A-A (X = +5, looking east)

Cut through plaza, glass, foyer, auditorium and roof. Vertical scale x2.

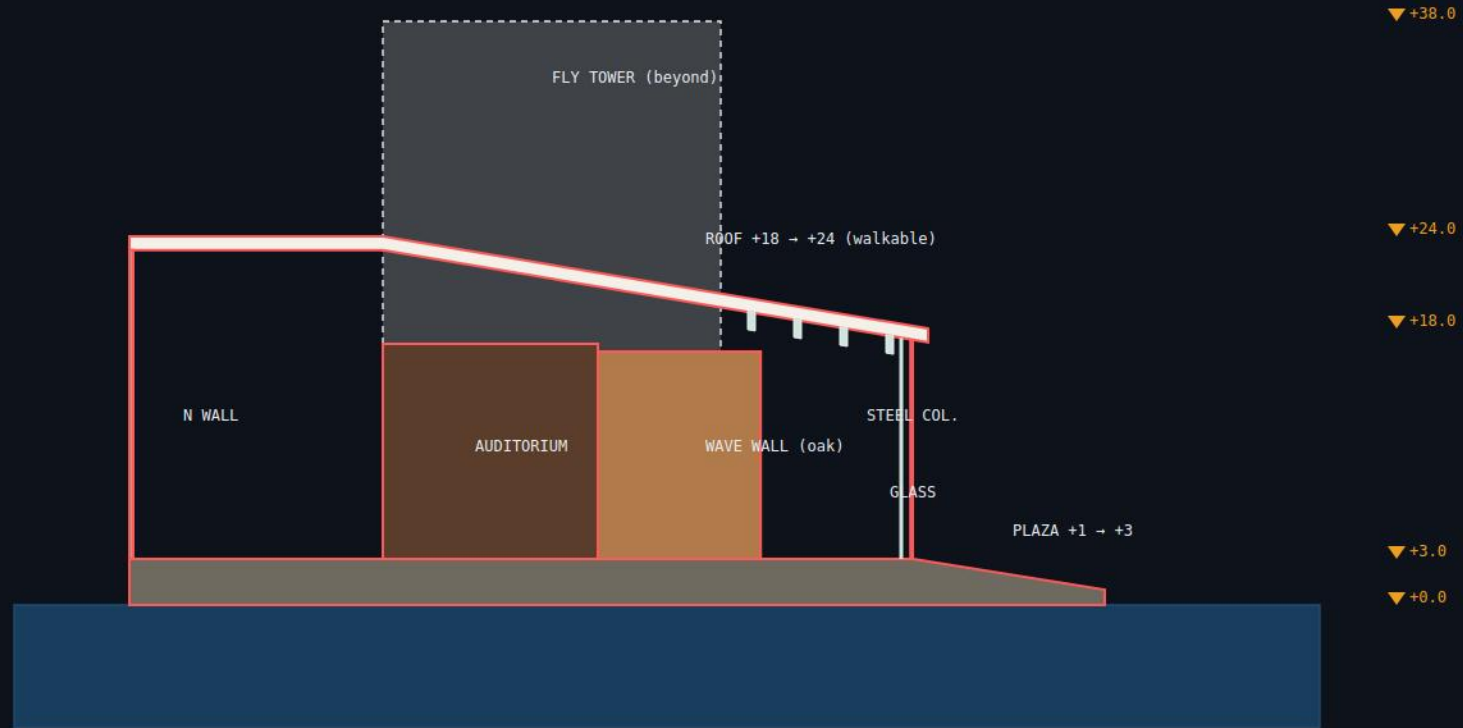

OSLO OPERA HOUSE · rev D

A-301 · SECTION A-A (X = +5, looking east)

Grid, levels in m · ±0 = 0slofjord

Approximate, scaled from site photos 2026-10-20